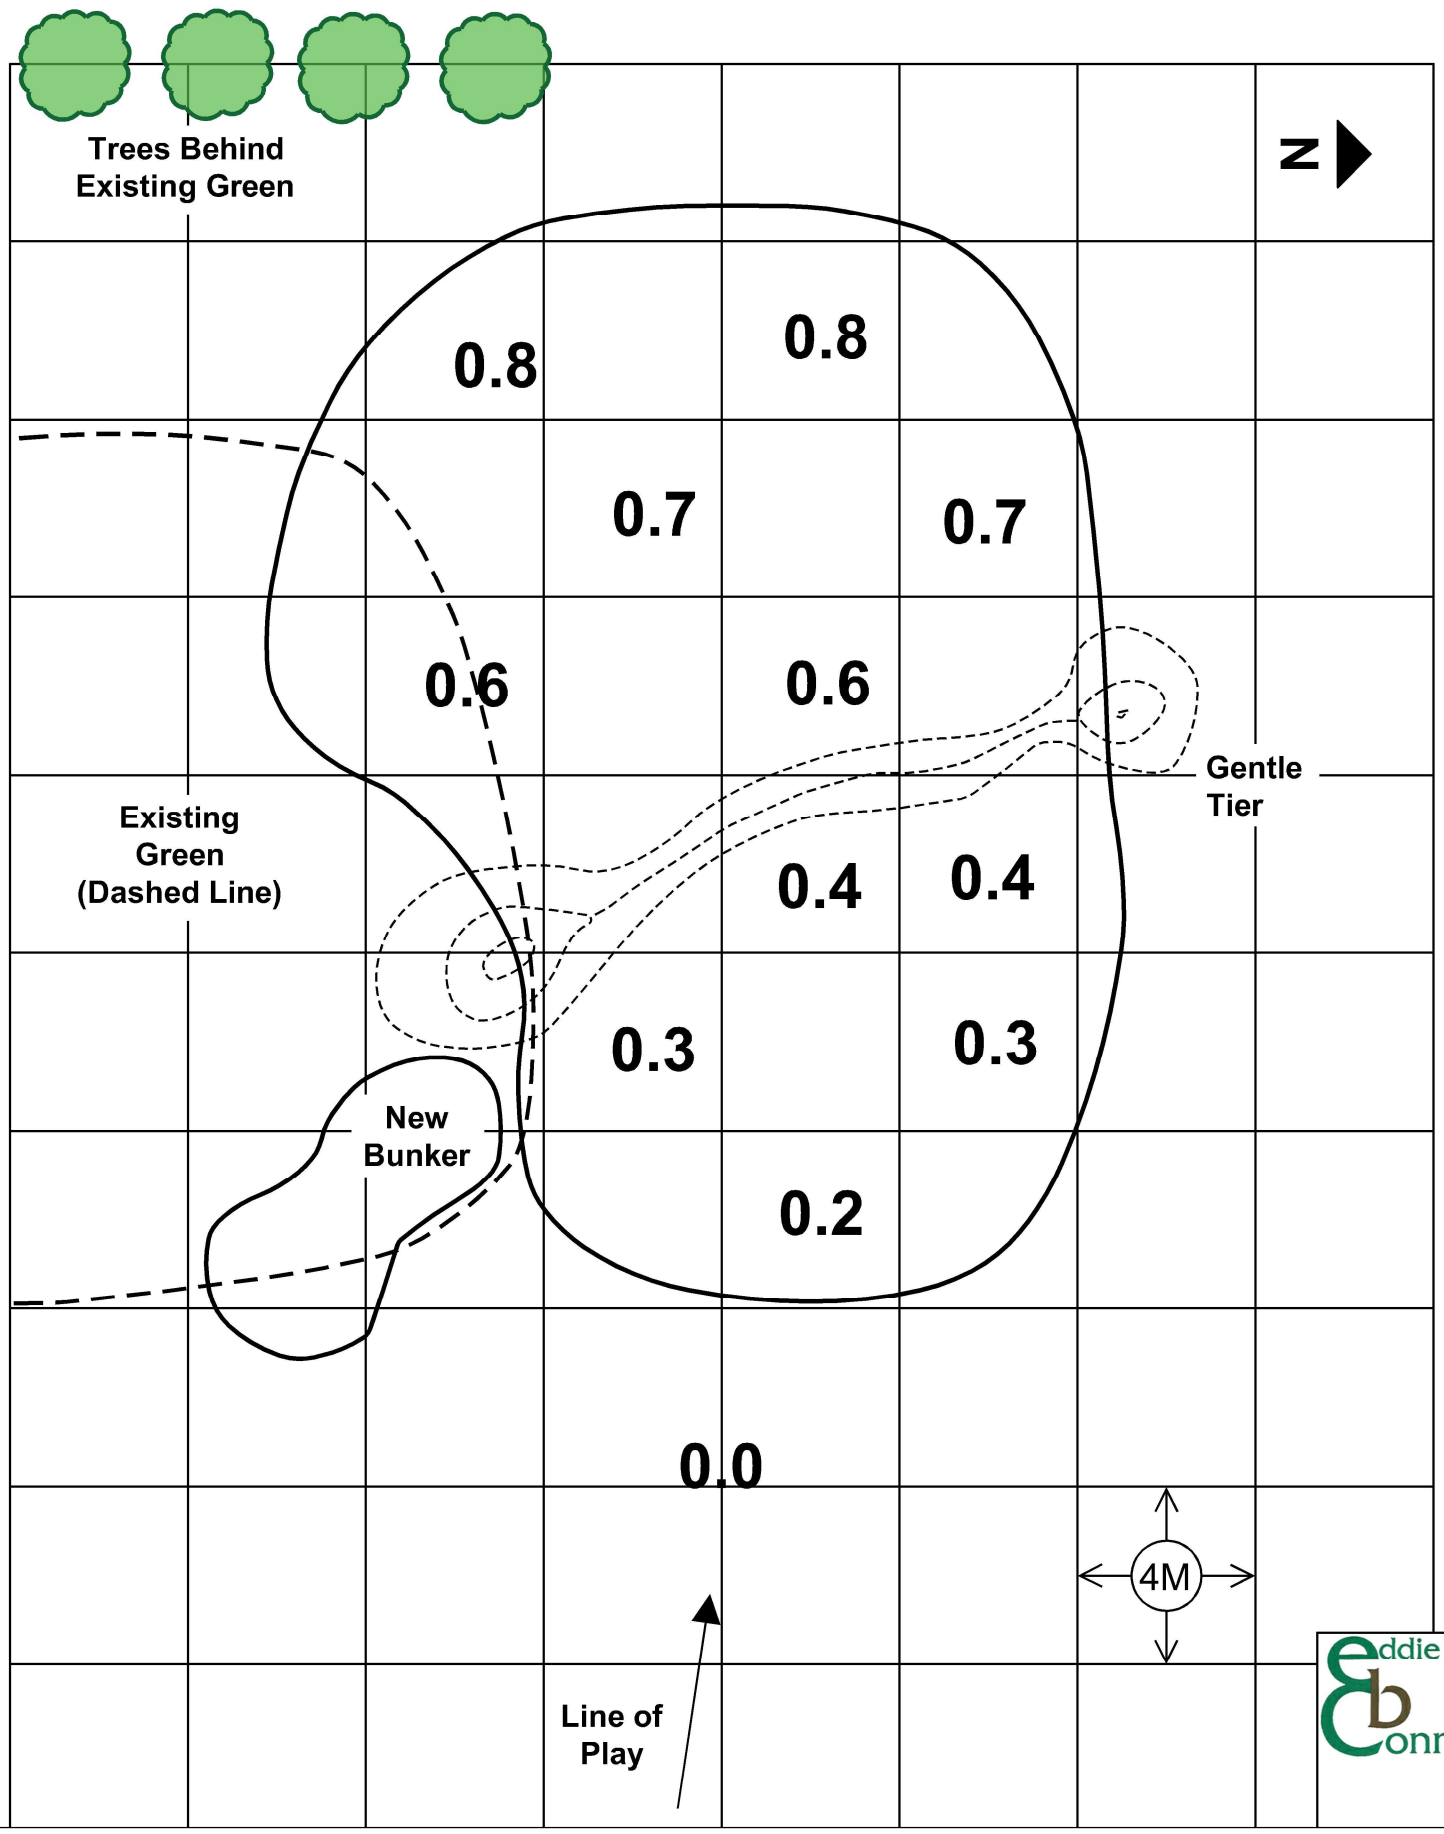

ENNIS GOLF CLUB - Plan for new 2nd Green

A Gentle Two-tier Green Moved Back Right of Existing Green

New Green Size: 25m x 16m = 400sqm

November 2025

E.B.C. LTD.,
48 Roselawn
Lucan
Co. Dublin

Eddie Connaughton limited
Specialising in Golf Course Design and Agronomy